Rev B

Drawing Number 5040403/HW/GA/121

Status T

DO NOT SCALE

A1

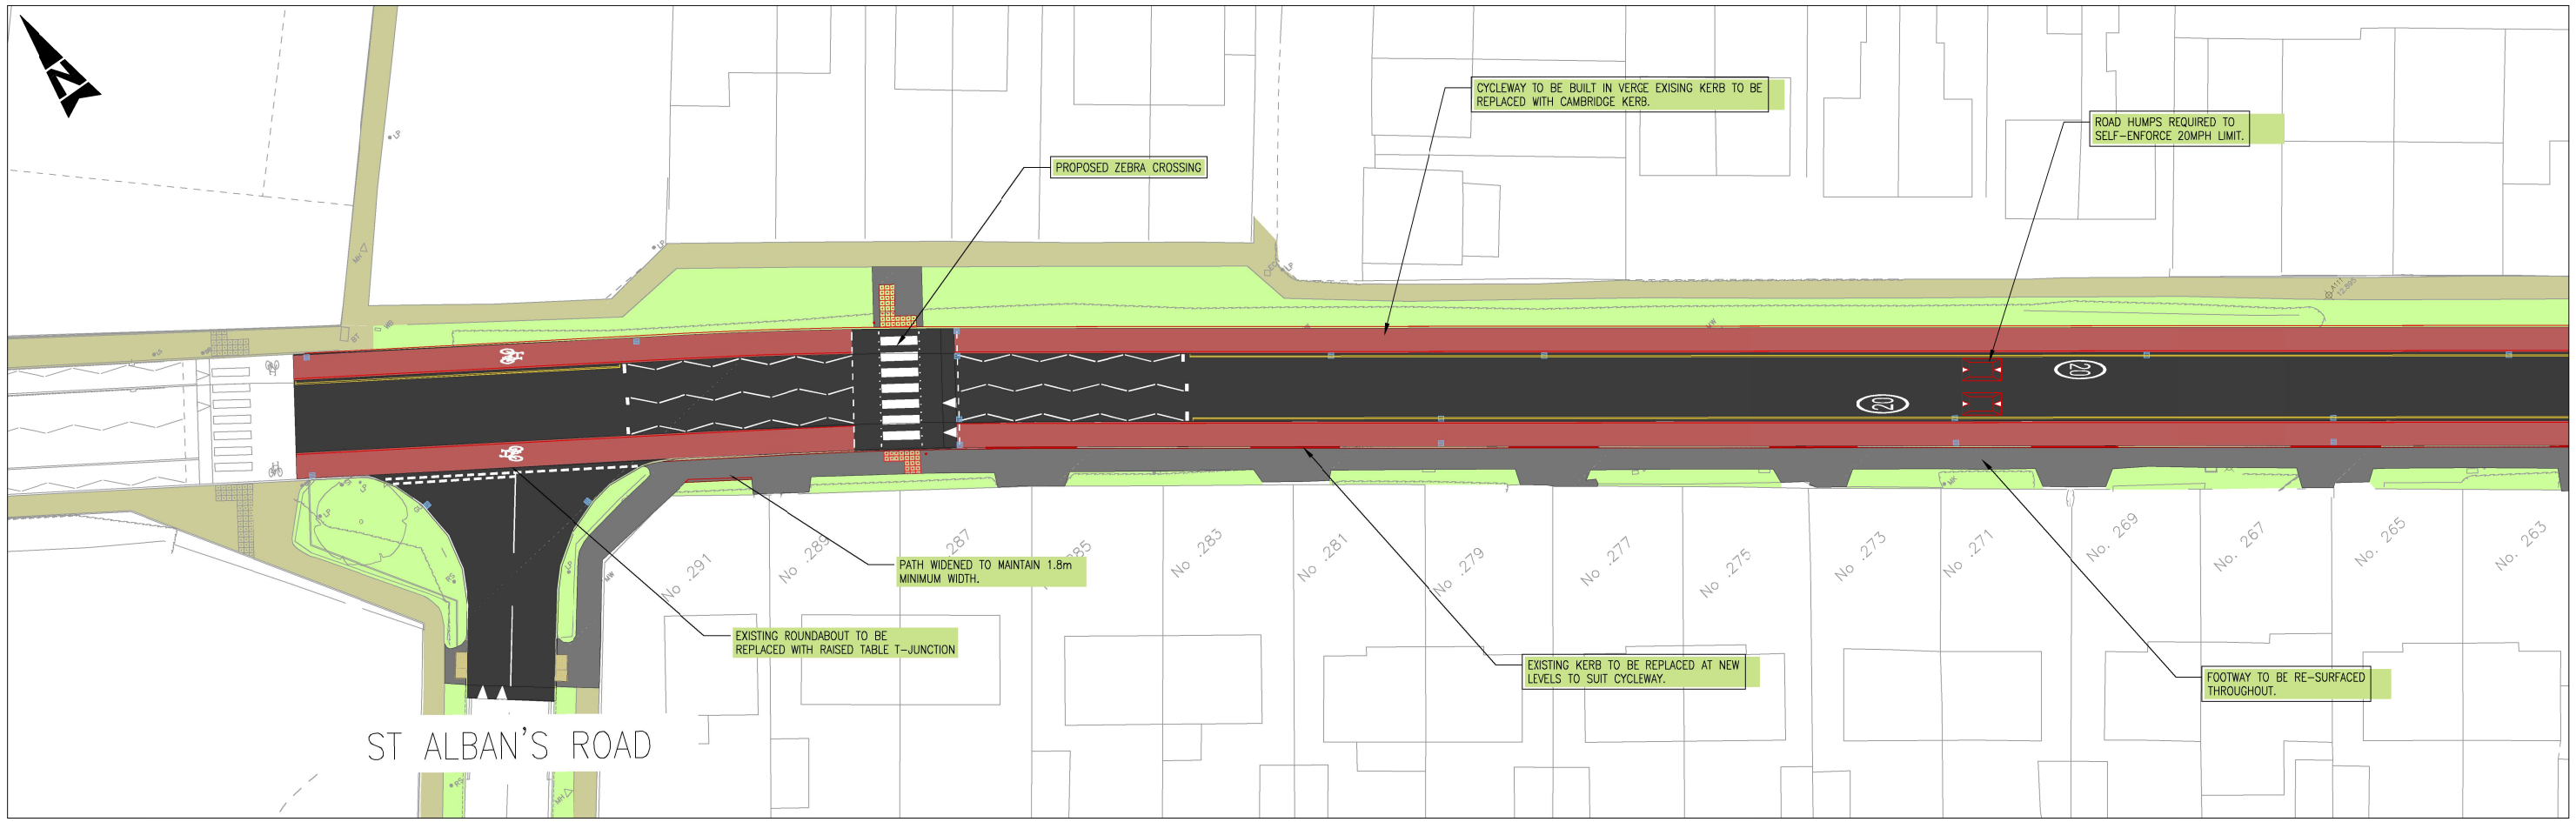

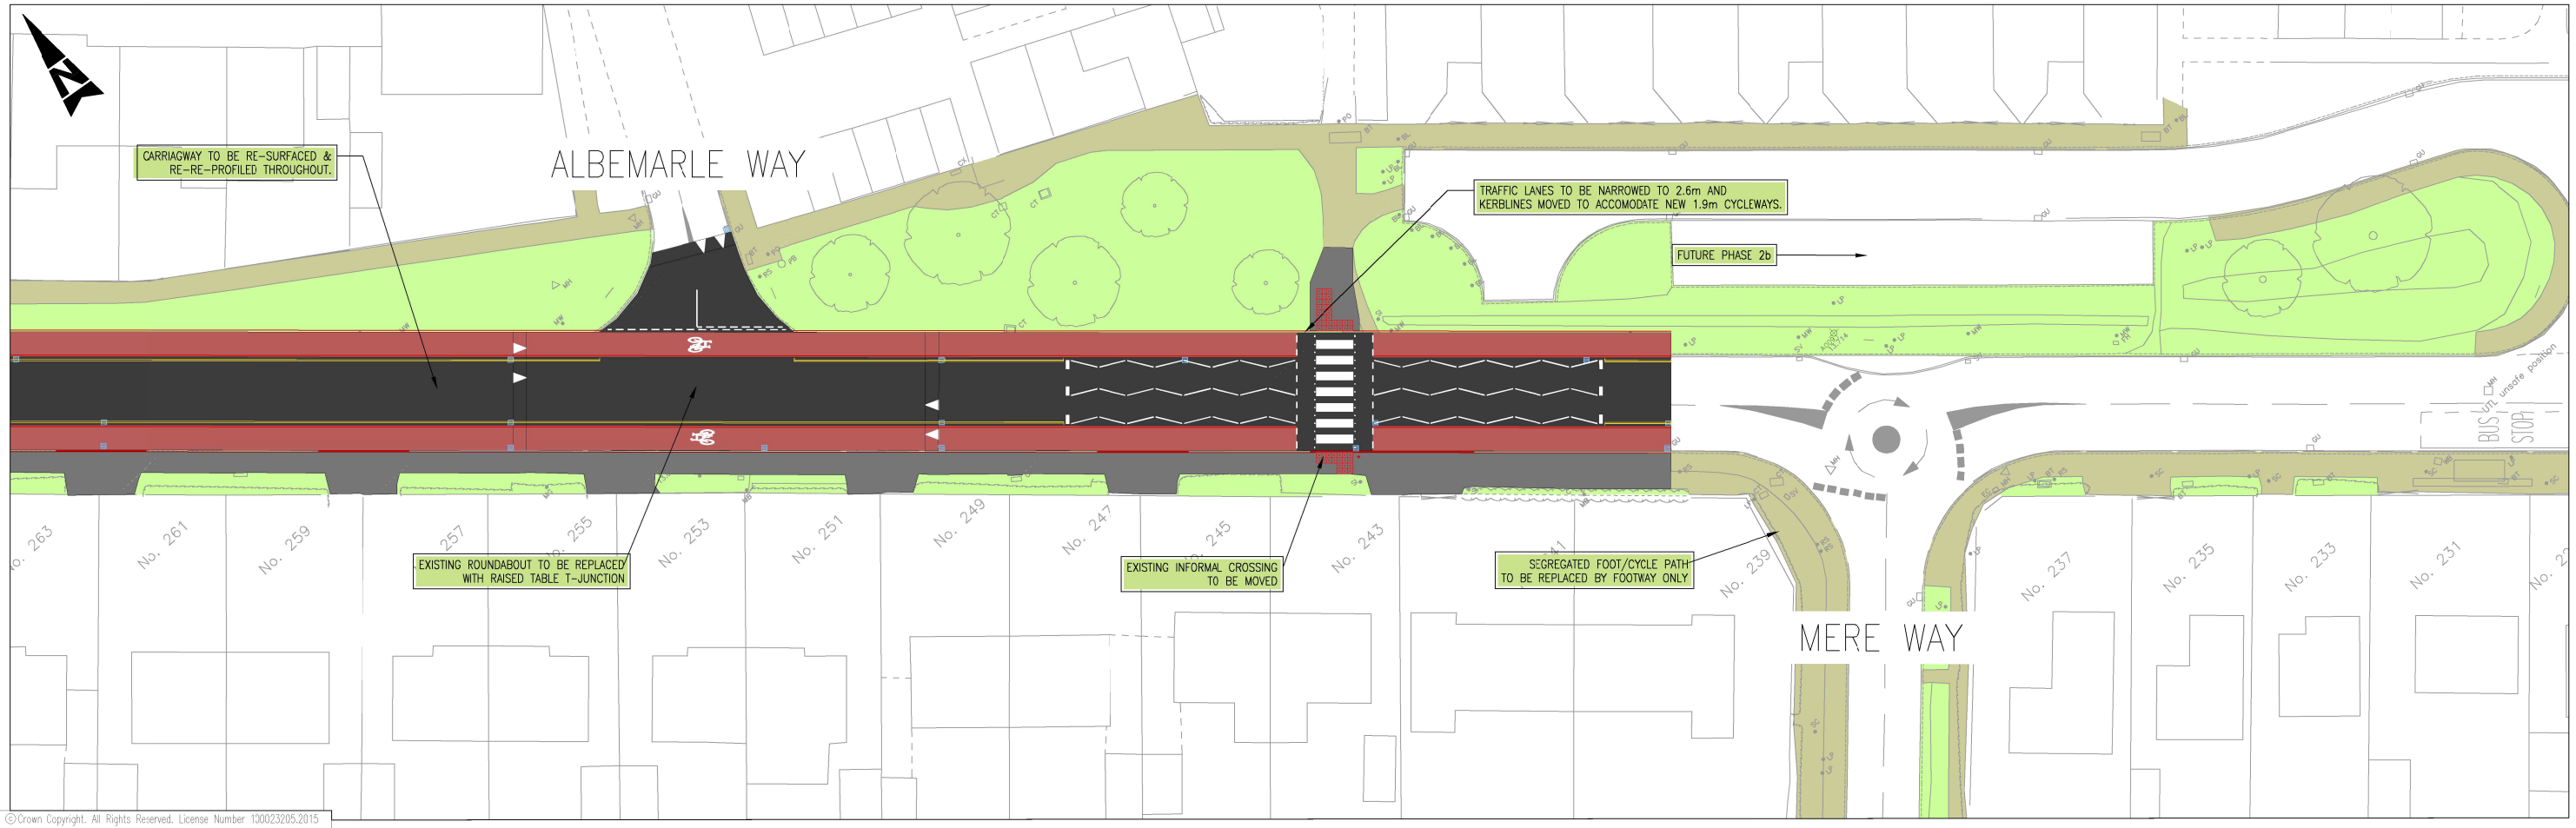

© Crown Copyright. All Rights Reserved. License Number 100023205.2015

KEY:

- FOOTWAY
- CYCLEWAY
- CARRIAGEWAY
- CARRIAGEWAY/ RAISED TABLE
- GRASS

SAFETY, HEALTH AND ENVIRONMENTAL INFORMATION

IN ADDITION TO THE HAZARDS/RISKS NORMALLY ASSOCIATED WITH THE TYPES OF WORK DETAILED ON THIS DRAWING, NOTE THE FOLLOWING SIGNIFICANT RESIDUAL RISKS

CONSTRUCTION
NONE
MAINTENANCE/CLEANING
NONE
USE
NONE
DECOMMISSIONING/DEMOLITION
NONE

Rev	Description	By	Date	Chk'd	Auth
B	CROSSING LOCATION CH (MERE WAY)	LJ	9/17		

Stat	Purpose of Issue	Date	Auth
T	FOR TENDER	8/17	TL

Client

Cambridgeshire **Highways**

working for Cambridgeshire County Council

Cambridgeshire Highways ©
Infrastructure Services
5 Wellbrook Court
Girton Road
Cambridge CB3 0NA
Tel: (01223) 814400
cambridgeshirehighways@skanska.co.uk

Project

ARBURY ROAD PHASE 2a

Title

GENERAL ARRANGEMENT

Original Scale	Designed/Drawn	Checked	Authorised
1:250@A1	BD Date 12/07/17	RLB Date 7/17	TL Date 8/17

Status	Drawing Number	Rev
T	5040403/HW/GA/121	B

File Location: P:\GBCBA\HandT\Cambridgeshire Highways\Projects\5040403 – Arbury Road Phase 2\900 CAD & BIM\Phase 2a\01_Drawings\GA\
Drawing Name: P_5040403_HW_GA_121_B.dwg Date: Sep 04, 2017 – 12:59pm Plotted by: BC969043

P:\GBCBA\HandT\Cambridgeshire Highways\Projects\5040403 – Arbury Road Phase 2\900 CAD & BIM\Phase 2a\01_Drawings\GA\P_5040403_HW_GA_121_B.dwg